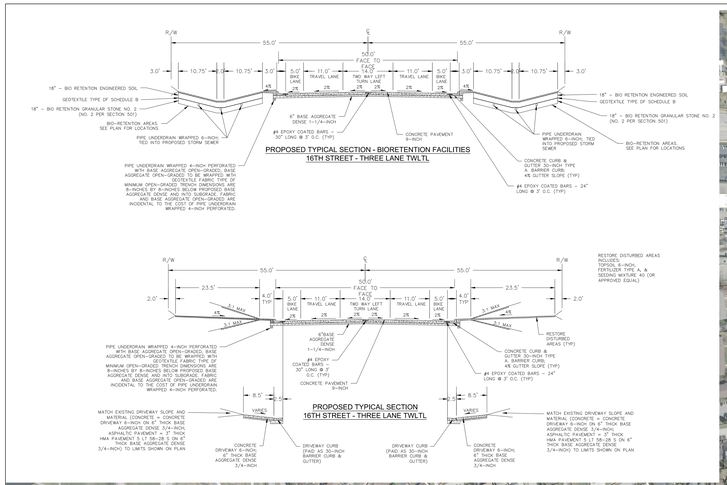

DATE	DESCRIPTION
-	-
-	-
-	-
-	-
-	-
-	-
-	-
-	-

raSmith
CREATIVITY BEYOND INFRASTRUCTURE
rasmith.com

VILLAGE OF MOUNT PLEASANT
RACINE COUNTY, WISCONSIN

16TH STREET RECONSTRUCTION

© COPYRIGHT 2018
R.A. Smith, Inc.

DATE: 07/26/2018
SCALE: 1" = 150'
JOB NO.: 1170543
PROJECT MANAGER: JASON M. FEUCHT, P.E.
DESIGNED BY: RJW
CHECKED BY: JMF

SHEET NUMBER
EXHIBIT